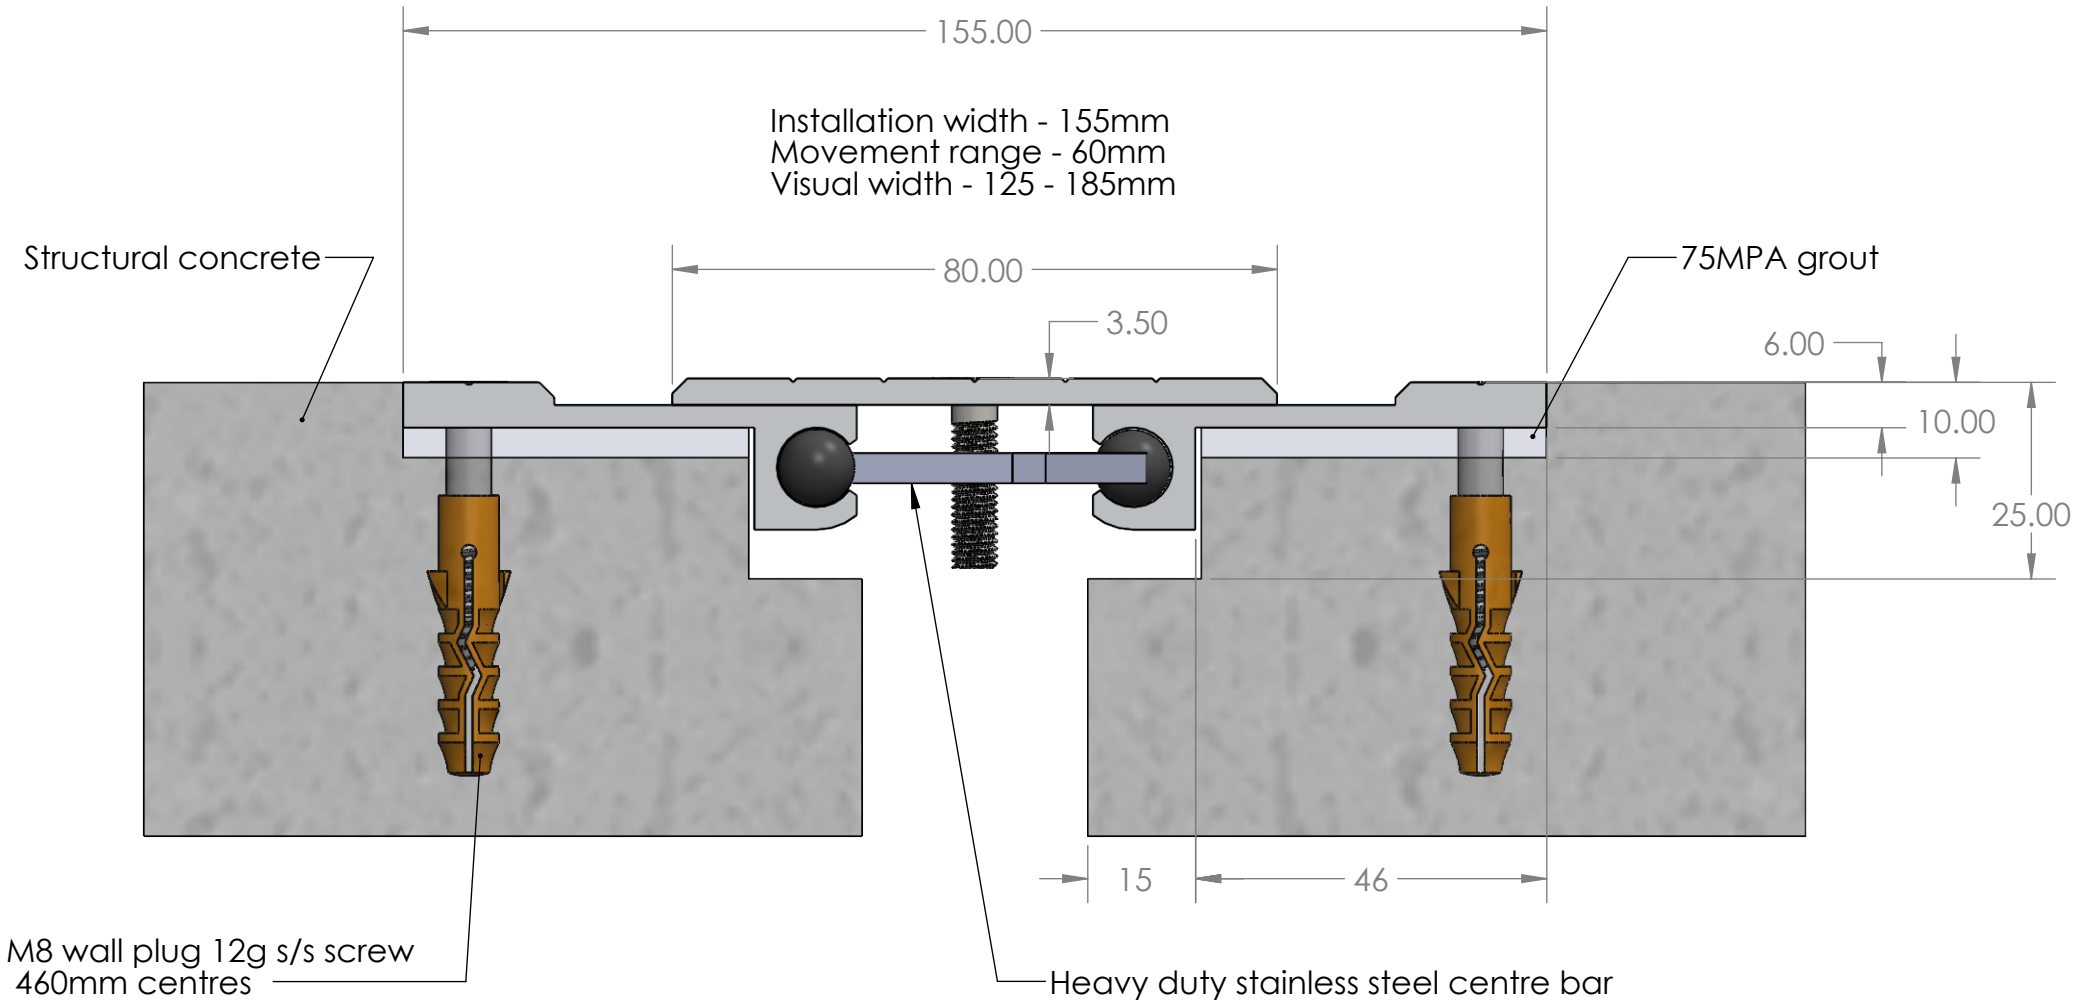


Project:

DO NOT SCALE

Product Name:

# Light Floor Polished Concrete (LF-PC)

HEARDgroup
EXPANSION JOINT SYSTEMS

5/14 Rothcote Court Burleigh Heads Q 4220
www.heardgroup.com.au Ph: 07 5572 0903

Disclaimer - All design rights reserved. Heard Group's designs and specifications are subject to change without notice. Heard Group does not accept any liability where the material on this page has been misconceived, exploited or lacks conformity. The intention of this information is to provide a reasonable description of the product's design intent and capability for the customer.